DXXXX -C-001

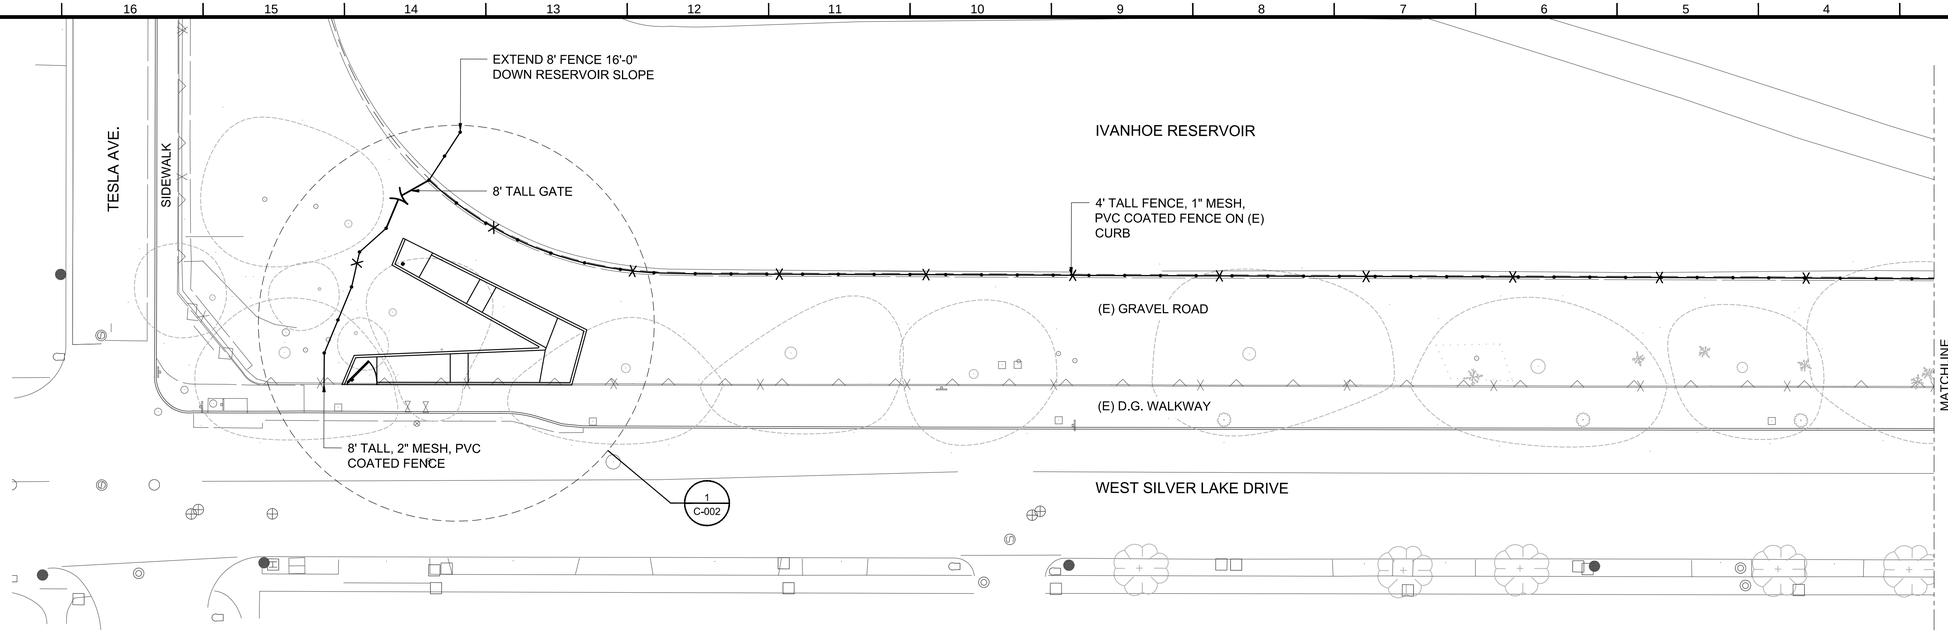

SITE PLAN — 1 / C-001

SCALE: 1" = 20'-0"

N

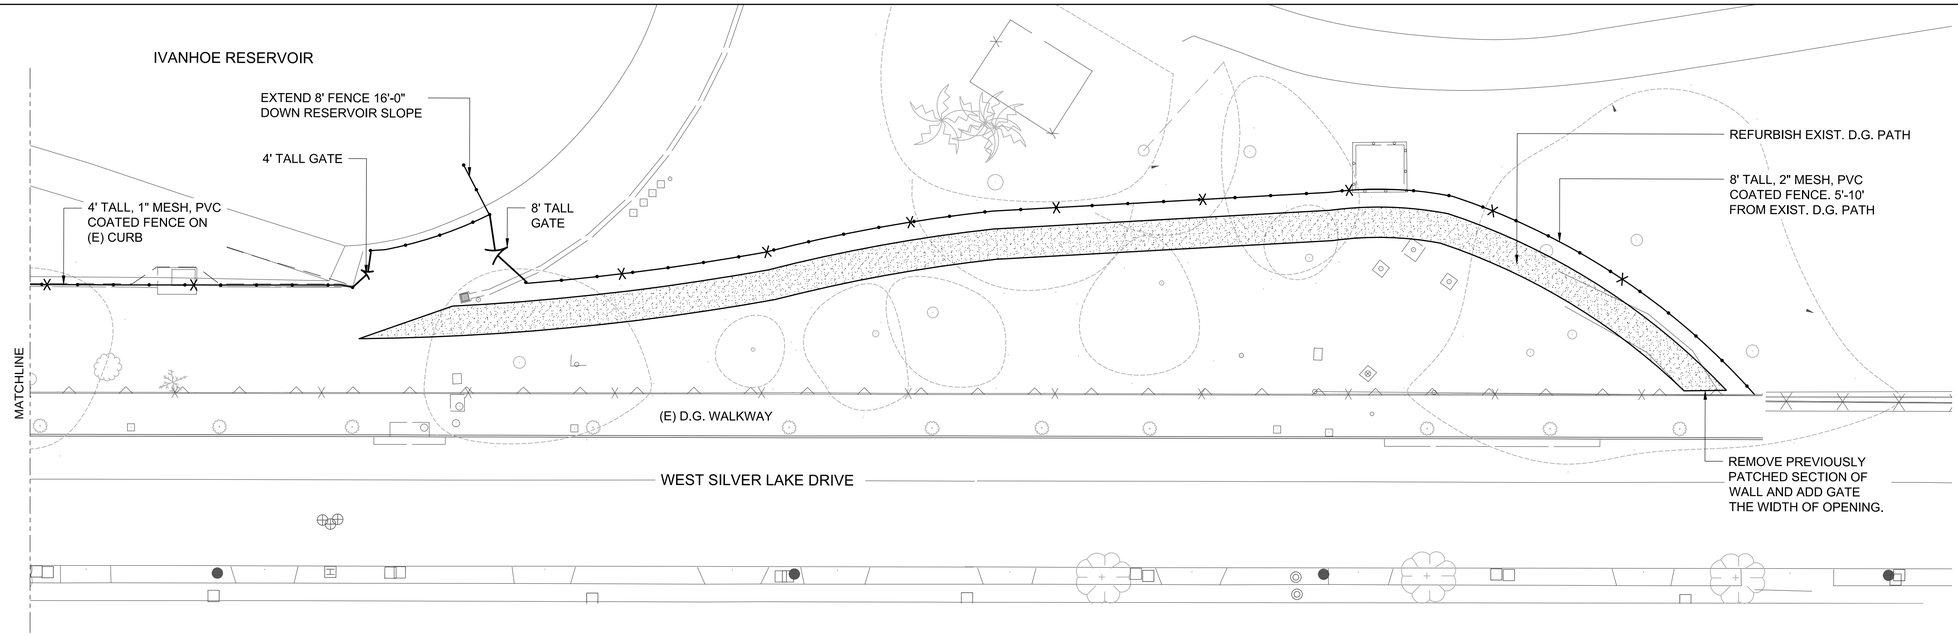

SITE PLAN — 2 / C-001

SCALE: 1" = 20'-0"

N

NOTES:

1. FENCE ON CURB OF IVANHOE RESERVOIR IS 4'-0" TALL. ALL OTHER FENCES ARE 8'-0" TALL. POSTS 10'-0" O.C.
2. 450-LINEAR FEET OF 8'-0" FENCE
3. 560-LINEAR FEET OF 4'-0" FENCE

60% DESIGN
NOT FOR CONSTRUCTION

REVISIONS					
Number	Date	Initials	Location	Description	Approved

REFERENCES

File Name C-001.DWG

Scale	AS SHOWN	
Designer	C. USHIJIMA	01/18
Assistant		
Drawn By		
Checked By	S. FAJACK	01/18
Last Update	CUSHI1	01/09/18
Recommended	EMMANUEL S. TAN	
	RAZMIK O. MANOUKIAN	

APPROVED	DATE
As to Design SUSAN ROWGHANI	
As to Operation ANSELMO G. COLLINS	
As to Distribution BREONIA LINDSEY	
Senior Assistant GM of Water RICHARD F. HARASICK	

IVANHOE RESERVOIR PEDESTRIAN ACCESS
SITE PLAN

DEPARTMENT OF WATER AND POWER
WATER SYSTEM — CITY OF LOS ANGELES

DRAWING NUMBER
DXXXX -C-001

VERSION: 01.0